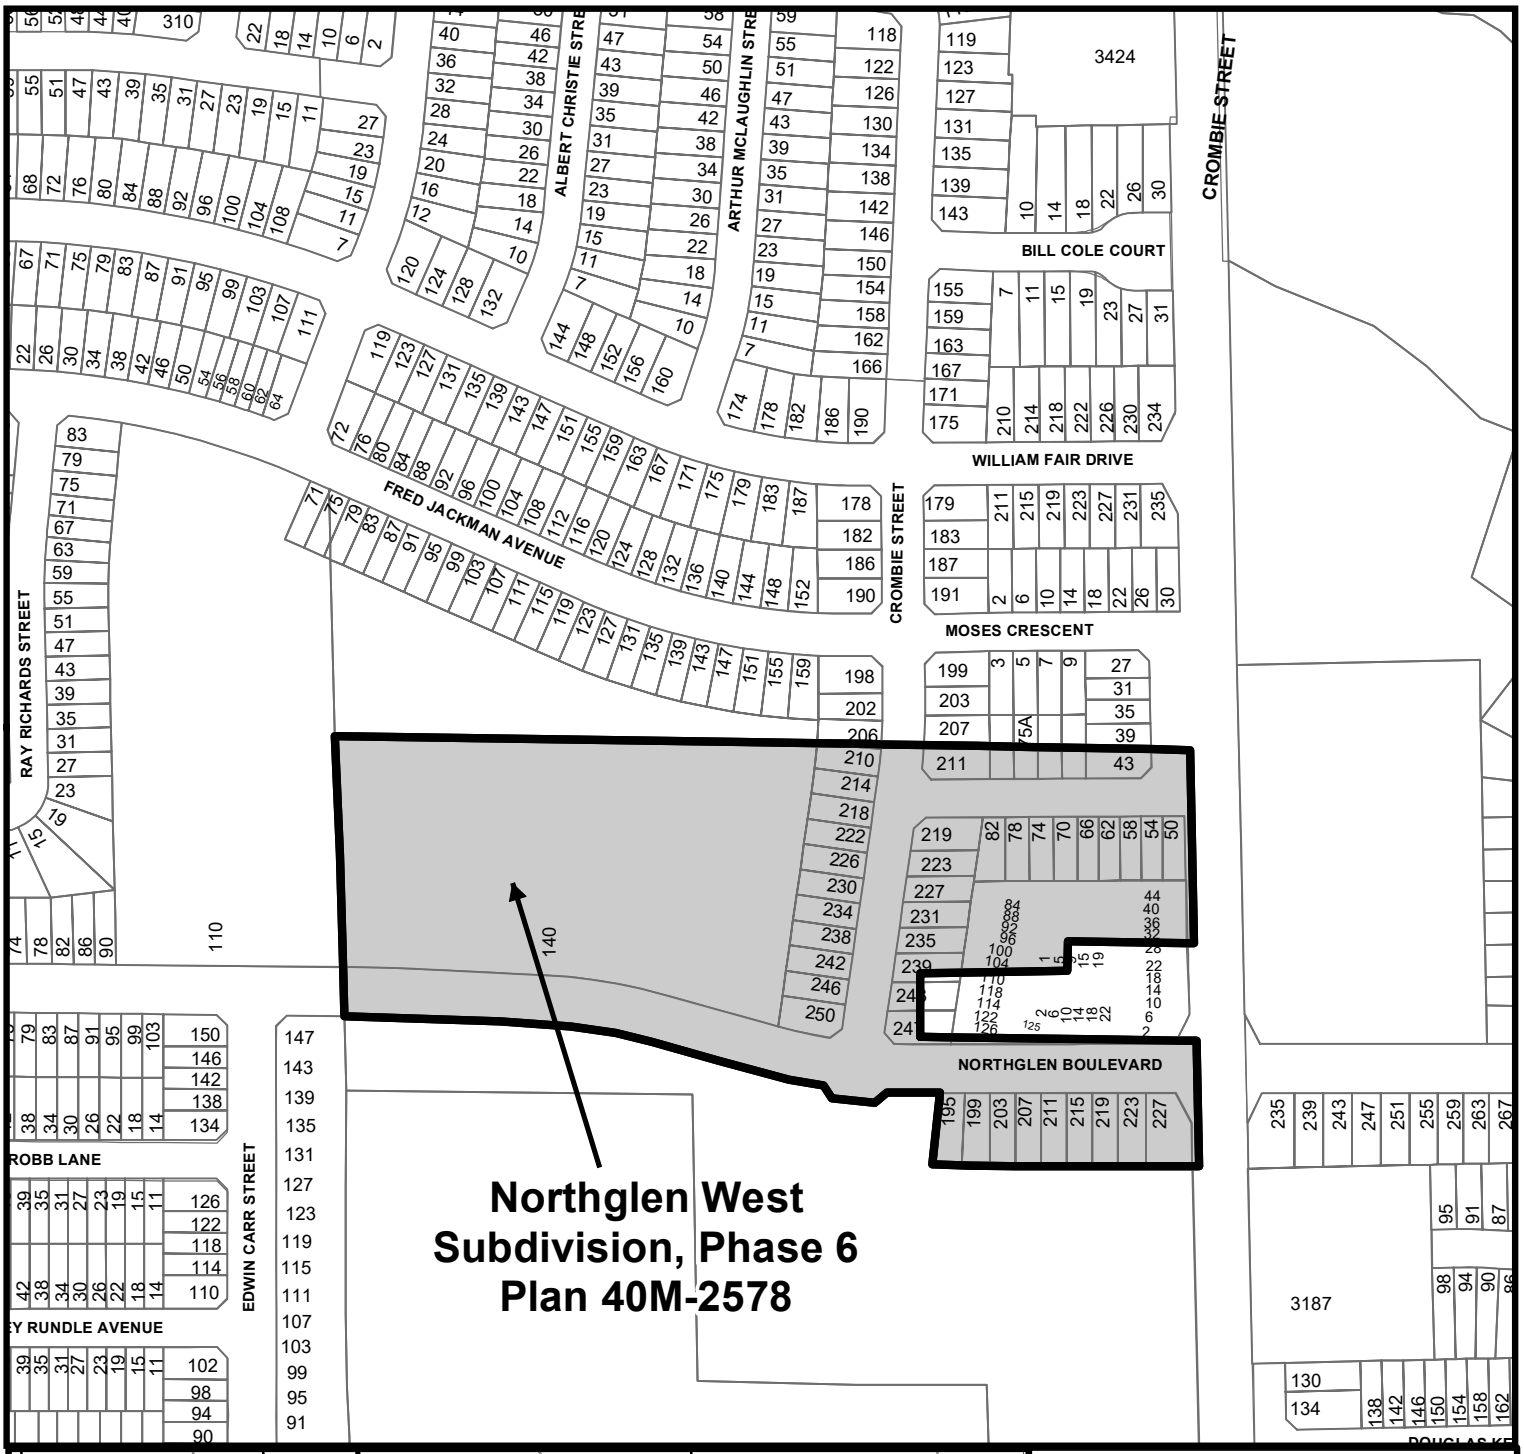

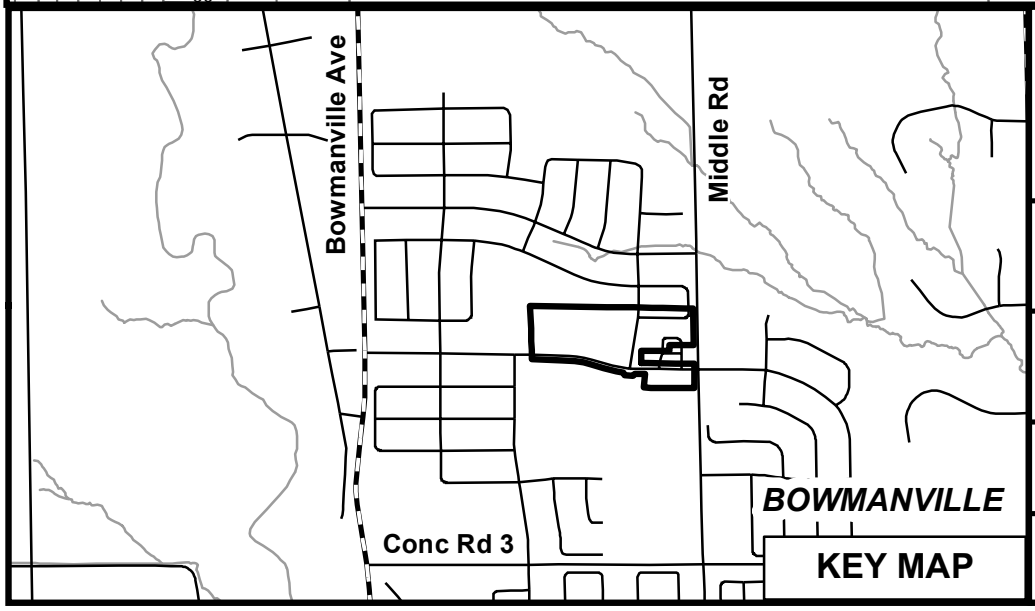

DRAWN BY:
E.L.

DATE:
September 2, 2021

REPORT PWD-028-21
ATTACHMENT No. 1

FILE NAME:
40M-2578.mxd

J:\Engineering\Attachments\Attachments Post ESRI Upgrade\40M-2578 2579.mxd